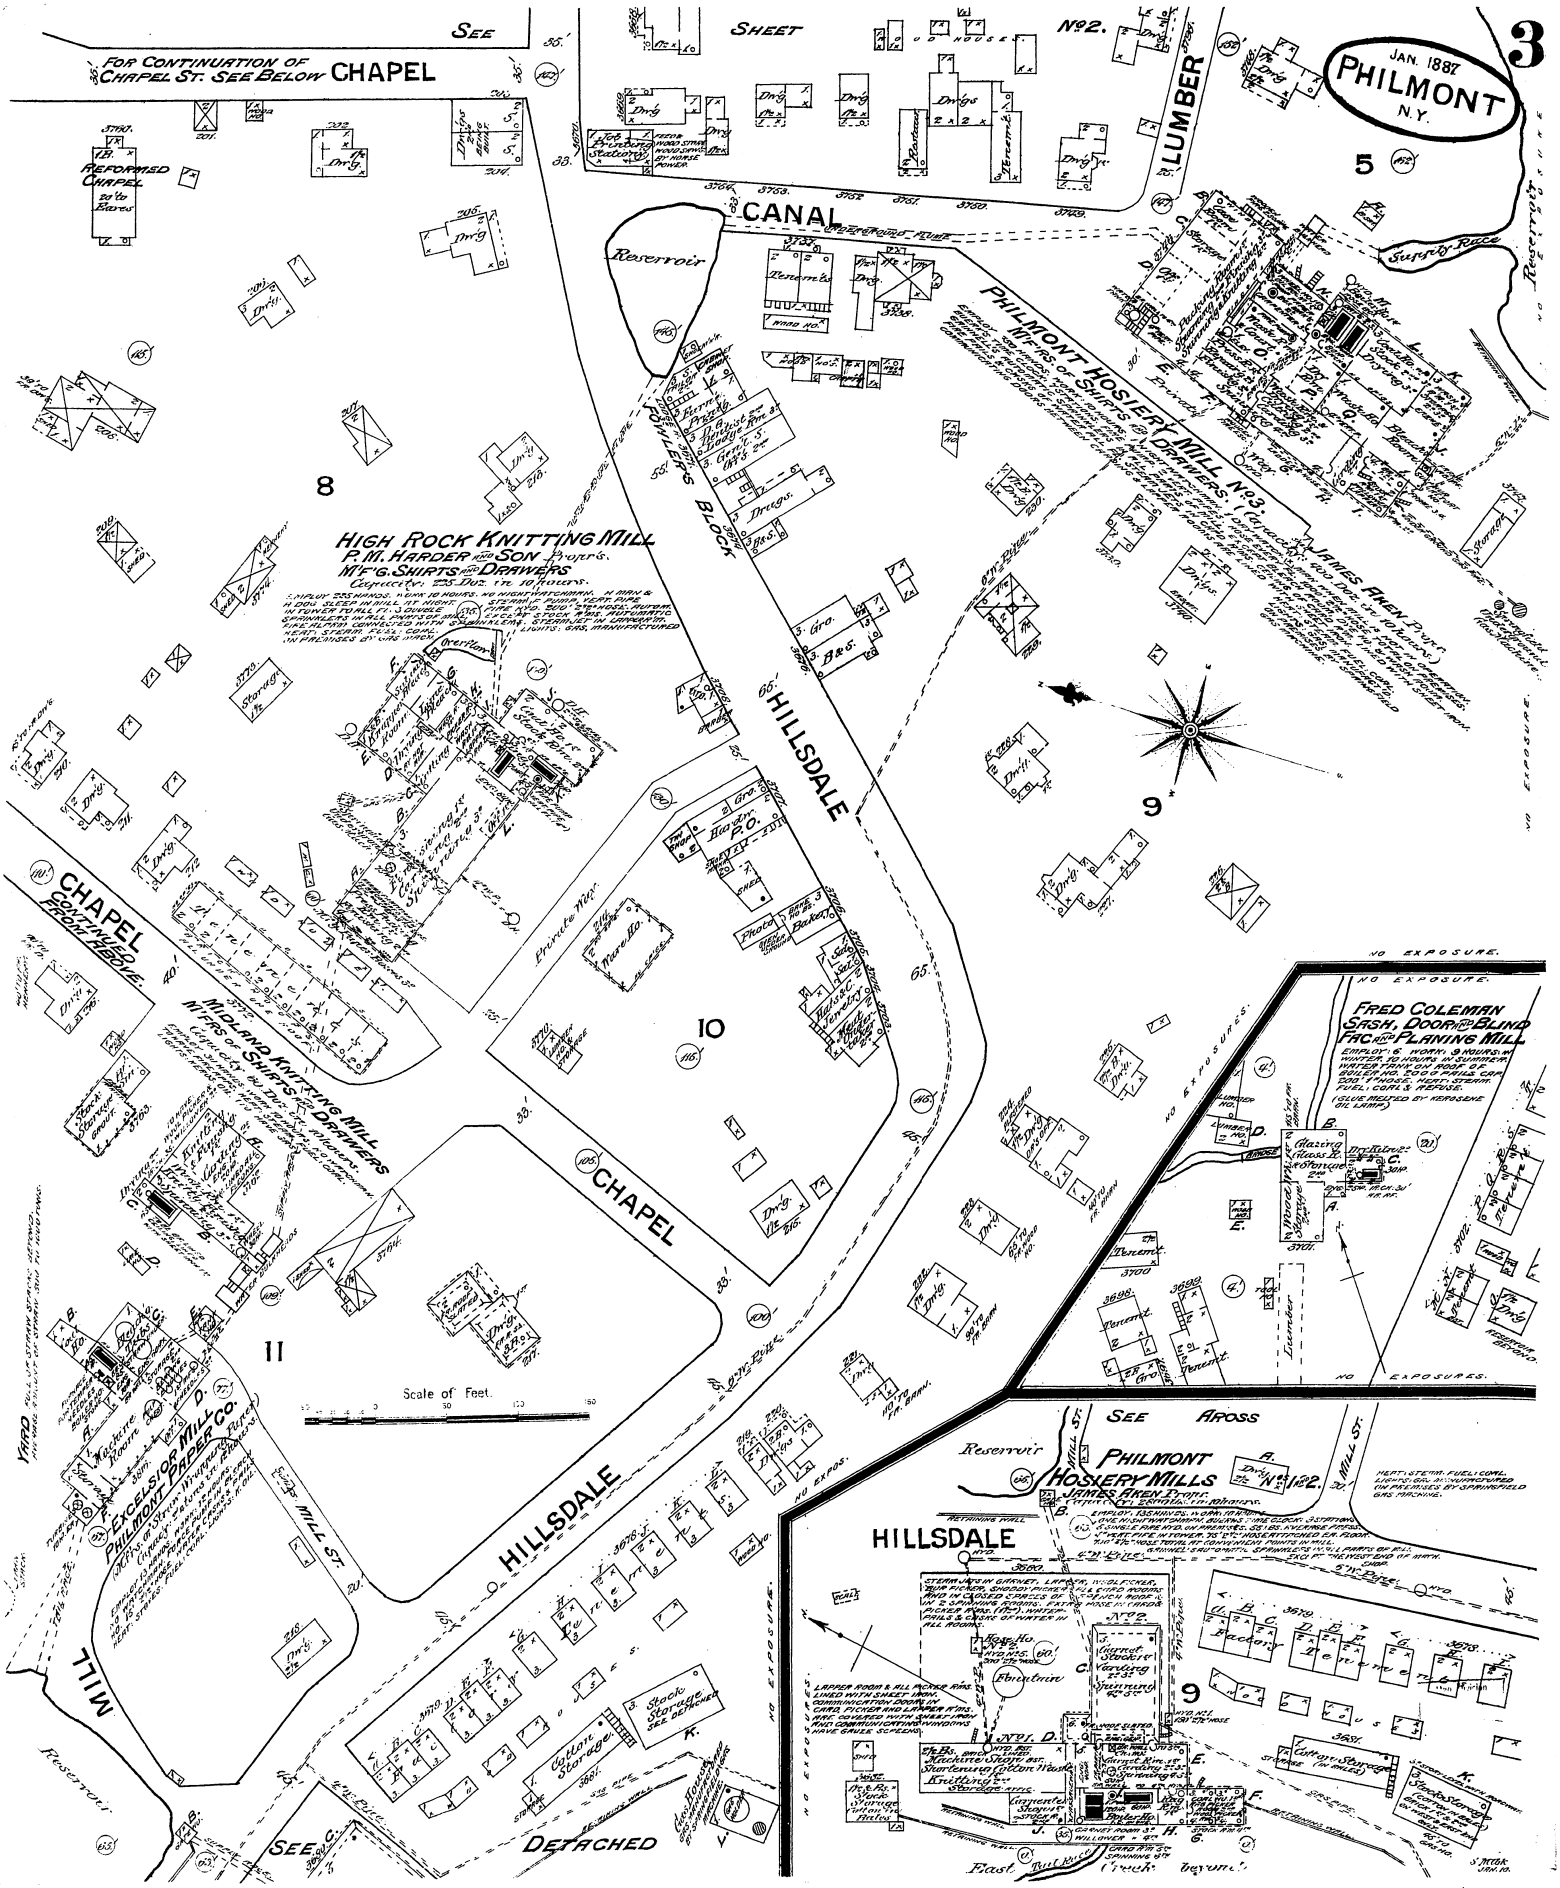
3
JAN. 1887
PHILMONT
N.Y.
SEE SHEET No 2.
FOR CONTINUATION OF CHAPEL ST. SEE BELOW CHAPEL
REFORMED CHAPEL
CANAL
LUMBER
Reservoir
PHILMONT HOSIERY MILL No 3.
Mf'rs of Shirts & Drawers.
JAMES AKEN Prop'r.
Surplus Race
HIGH ROCK KNITTING MILL
P. M. HARDER & SON Prop'rs.
Mf'g. SHIRTS & DRAWERS
Capacity 225 Doz. in 10 hours.
FOWLERS BLOCK
HILLSDALE
CHAPEL
CHAPEL CONTINUED FROM ABOVE
MIDLAND KNITTING MILL
Mf'rs of SHIRTS & DRAWERS
Private Res.
Post Office
Bakery
Stock Storage
Scale of Feet.
EXCELSIOR MILL
PHILMOUT PAPER CO.
MILL ST.
MILL
YARD
Cotton Storage
Stock Storage
SEE C.
DETACHED
NO EXPOSURE.
FRED COLEMAN
SASH, DOOR & BLIND
FAC. & PLANING MILL
Employ 6 Work. 9 hours in Winter, 10 hours in Summer.
Water from on roof &c.
Boiler No. 2000 Phils Cr.
250 Phase. Horz. Steam.
Fuel, Coal & Refuse.
(Glue heated by Kerosene Oil Lamp.)
Lumber
Planing Mill
Dry Room
Reservoir
SEE ABOVE
PHILMONT HOSIERY MILLS
JAMES AKEN Prop'r.
Mf'rs of Shirts & Drawers.
Employ 135 hands. Work 10 hours.
Steam Jas in Garnet. Lapper, Picker, Scutcher, Card Fiber and Lapper Rooms are covered with Sheet Iron. Communication Doors in Card Fiber and Lapper Rooms are covered with Sheet Iron and Communication Windows have Grille Screens.
Lapper Room & all floors are lined with Sheet Iron.
Mf'rs of Shirts & Drawers
Knitting
Storage
Cotton Storage
Stock Storage
Stock Storage
Cotton Storage
Stock Storage
Knitting
Finishing
Spinning
Carding
Knitting
Finishing
Spinning
Carding
Knitting
Finishing
Spinning
Carding